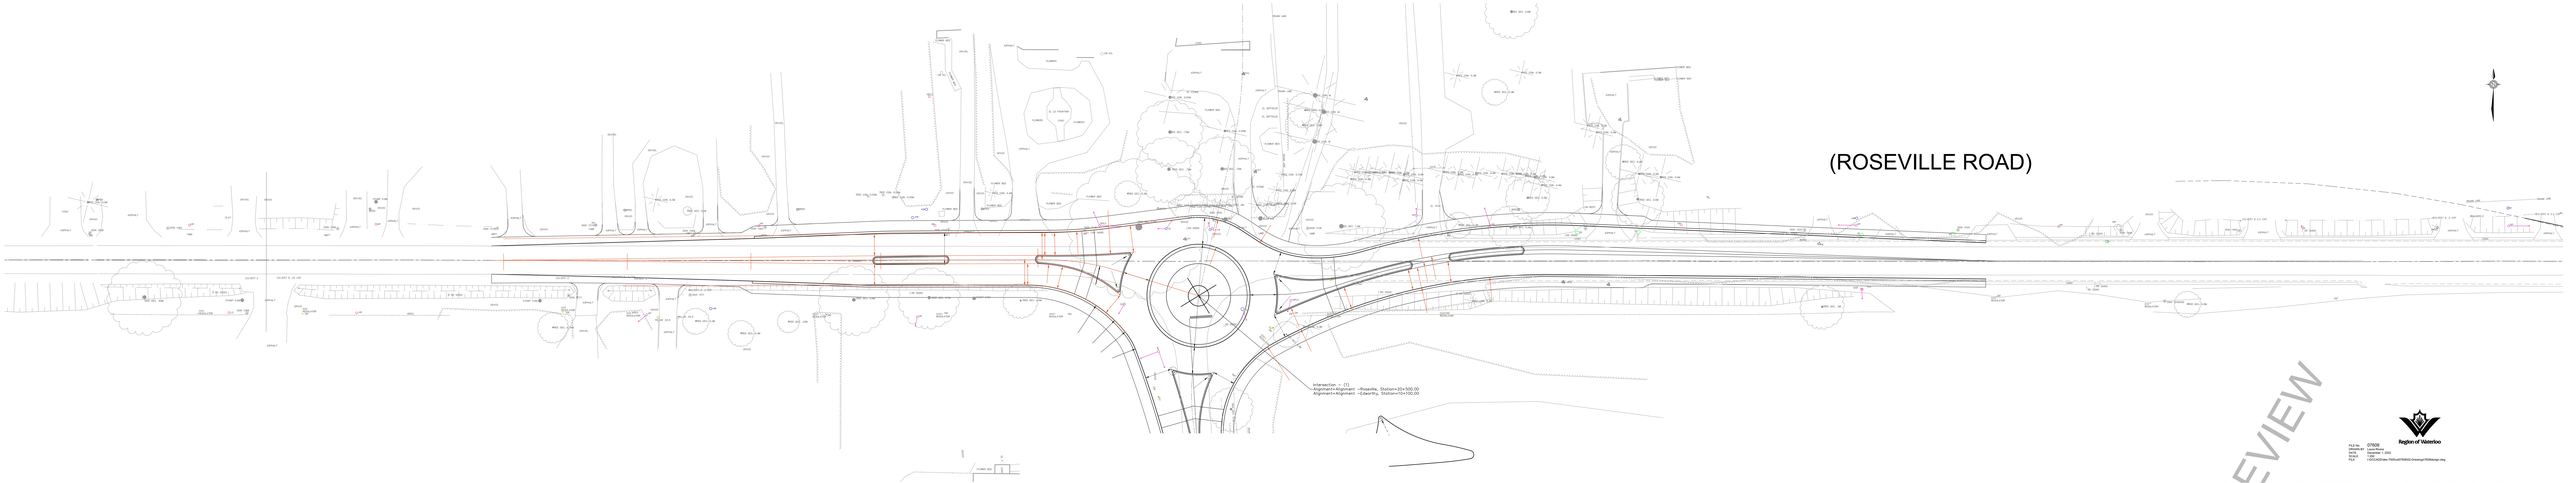

Region of Waterloo

PLN No.: 07609
Checked by: Laura Burke
DATE: December 1, 2022
SCALE:
PLOT: 1:500 (ANSI base: 1000x432 ISO/ANSI: Drawings/7609design.dwg

FOR REVIEW
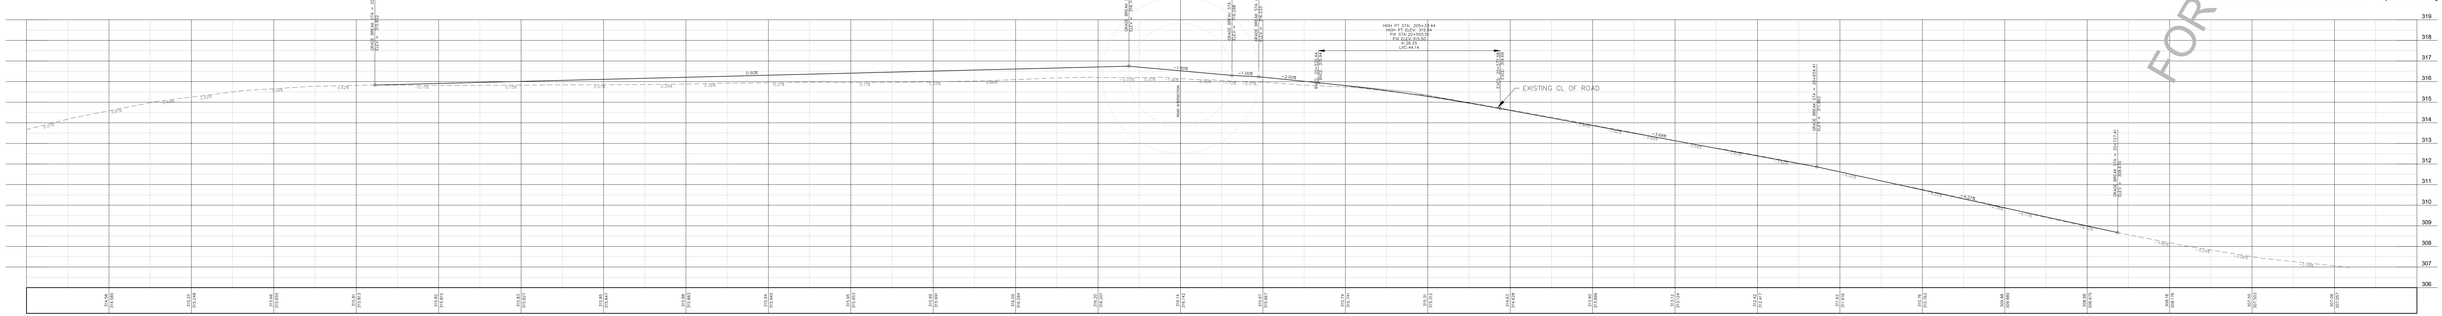
PRELIMINARY VERTICAL ALIGNMENT - ROSEVILLE
AT REGION ROAD No.46 (Roseville Road)
AND REGION ROAD No.71 (Edworthy Side Road)